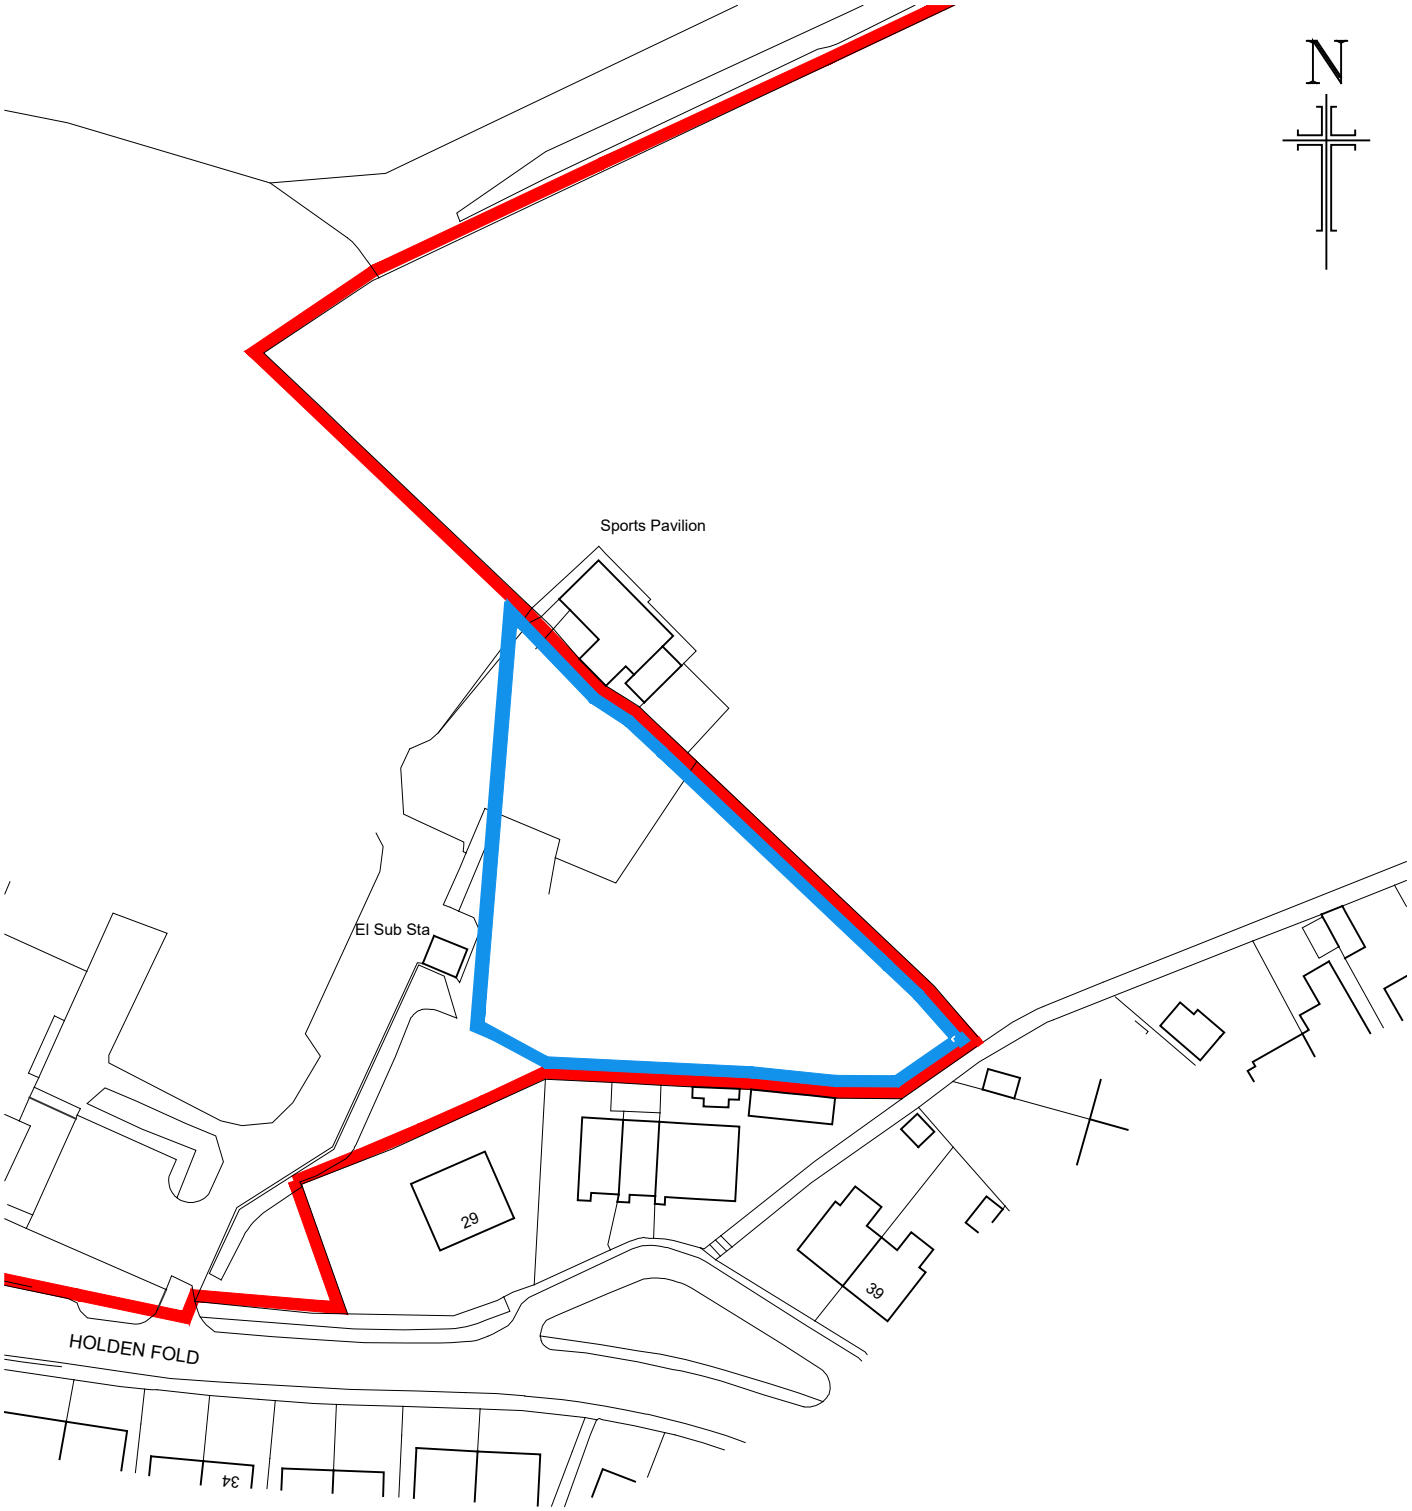

LeaHough
CHARTERED SURVEYORS
Survey Valuation Design Planning Sales

Oakshaw House
2 Capricorn Park
Blakewater Road
Blackburn
Lancashire
BB1 5QR
Tel: 01254 260196

8 Eaton Avenue
Matrix Office Park
Buckshaw Village
Preston
Lancashire
PR7 7NA
Tel: 01772 458866

Email: info@leahough.co.uk
Web: www.leahough.co.uk

RICS

DRAWING NUMBER:	REV	DRAWN BY		SCALE:	PAPER SIZE:	DATE:
BS.PMAP-2021	A	SM		1:1000	A4	February 2022

PLAN REFERRED TO:

Square Meadow Car Park Area

Based on the Ordnance Survey with the sanction
of the Controller of HM Stationery Office
Crown Copyright