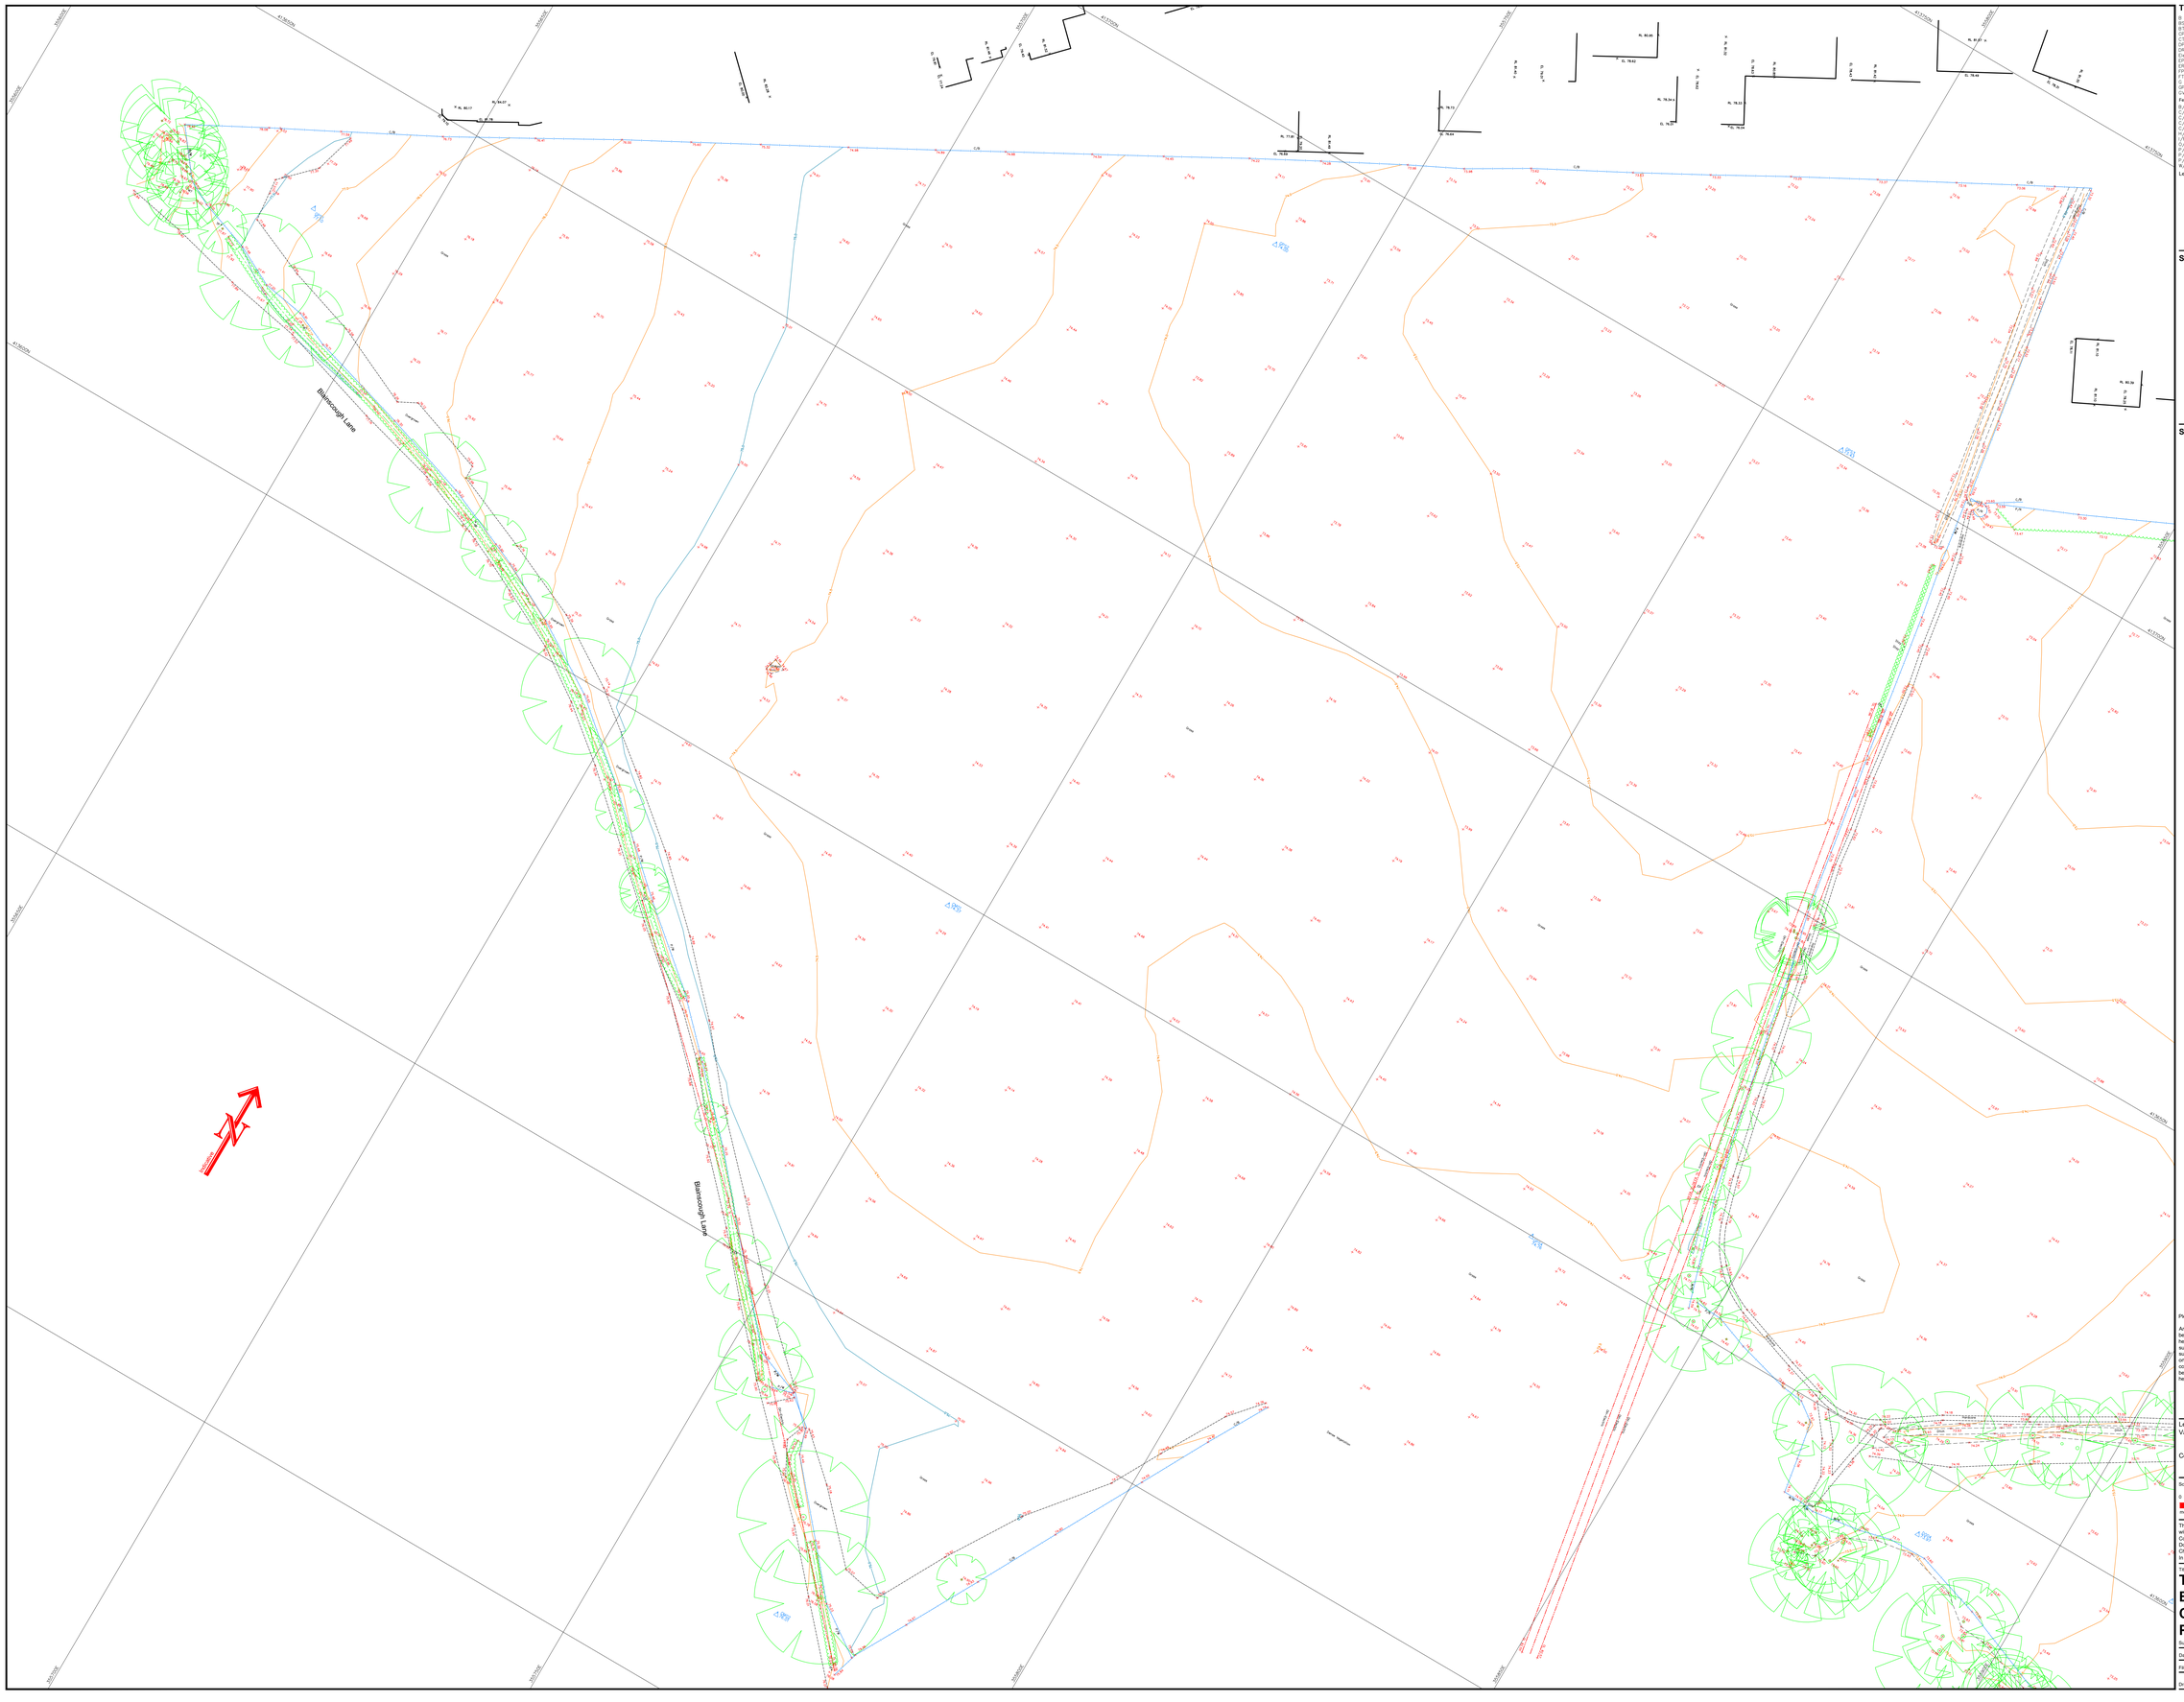

Topographical Survey Legend

B	Bollard	h	Height	FWP	Rain Water Pipe	Level Prefix Descriptions	
BS	Bus Stop	Hyd	Hydrant	SP	Soil Pipe	AL	Arch Level
BT	Telecommunications IC	IC	Inspection Cover	SPS	Stone Paving Slabs	BL	Bed Level
CCTV	CCTV Viewing Dome	JB	Junction Box	SS	Sign Stand	CL	Cover Level
CTV	Cable Television Cover	KO	Kerb Outlet	Stay	Cable Stay	EL	Eaves Level
DP	Downpipe	LB	Letter Box	SV	Stop Valve	FL	Floor Level
DR	Drain	LP	Lamp Post	TCB	Telephone Call Box	IL	Invert Level
Elec	Electrical IC	MH	Utility Marker	TL	Traffic Light	OL	Overhead Cable Leve
EM	Electric Meter	MP	Marker Post	TP	Tactile Paving	PL	Parapet Level
ER	Earth Rod	NP	Name Plate	TPS	Tactile Paving Slabs	RL	Roofridge Level
FP	Flagpole	P	Post	VP	Vent Pipe	SL	Soffit Level
FT	Floodlight	PM	Parking Meter	WM	Water Meter	Spr	Arch Springing Level
G	Gully	RE	Rodding Eye	WO	Water Outlet	TF	Top Of Fence Level
GP	Guard Post	RS	Road Sign	UTL	Unable To Lift	TL	Top Of Wall Level
GV	Gas Valve	RTW	Retaining Wall			Thr	Threshold Level
						WL	Water Level

Fence Annotation:

B/W	Barbed Wire		Fence
C/B	Closed Boarded		Safety Barrier
C/I	Corrugated Iron		Gate
C/L	Chain Link		
H/P	Hoarding Panel		Stile
H/R	Hand Rail		
I/R	Iron Railings		Hedge
O/B	Open Boarded		
P/C	Post & Chain		
P/R	Post & Rail		Limit of Foliage & Tree Canopy
P/W	Post & Wire		
W/M	Wire Mesh		

Spot Level: 50.00

Survey Control Station (coordinated point): SSL1 50.000

Tree: MT Multi Trunk

Levels defining edge of carriageway are observed at channel (bottom of kerb). Unless otherwise stated.

Survey Station Coordinates

Stn	Easting	Northing	Level
GPS1	355637.535	413632.644	77.102
GPS2	355739.456	413687.381	73.995
GPS3	355810.689	413700.458	73.433
GPS4	355826.400	413600.000	74.760
GPS5	355897.288	413693.467	72.314
GPS6	355951.053	413717.079	70.841
GPS7	355914.937	413601.075	73.347
CB01	355745.687	413598.897	74.368
CB02	355771.04	413514.903	76.008
D001	355980.503	413673.601	71.115
D002	355976.745	413656.722	71.307
D003	355958.676	413619.834	71.992
D004	355884.56	413592.602	73.974

Sheet Layout

Please note:

Any discrepancy found between an Ordnance Survey benchmark and an OSGB15 computed orthometric height is likely to be due to bench mark instability. Unless it is known that a precise GPS survey has been carefully carried out, the orthometric height given by OSGB15 should be considered correct in preference to archive benchmark heights. OSGB15 converts GPS ellipsoid heights to orthometric heights above mean sea level.

Head and Registered Office
Survey Systems Ltd
Willow Farm
Old Road
Handforth • Wilmslow
Cheshire SK9 3AZ
Tel. 01625 533444
Fax 01625 526815
mail@surveys.co.uk
www.surveys.co.uk

Levels are related to **OSGB15**
Value **n/a**

Coordinates are related to **National Grid** (GPS)

Scale **1:250**

0 2.5 5.0 7.5 10.0 12.5 15.0 17.5 20.0 22.5
metres

The accuracy of this survey is commensurate with the drawing scale specified within the title block.
Copyright in this drawing remains with Survey Systems Ltd.
Do not scale from this drawing, work to figured dimensions.
Check all dimensions on-site.
In the event of any discrepancy, please refer query to Survey Systems Ltd.

Title:

Topographical Survey
Blainscough Lane
Coppull
PR7 5HT

Surveyed	NB CM DI	Drawn	ME
Date	November 2020	Checked	AG
File name	20328	Revision No.	Sheet size A0
Drawing No.	SSL:20328:250:1:2		

SURVEYsystems

© Copyright Survey Systems Ltd. All Rights Reserved